


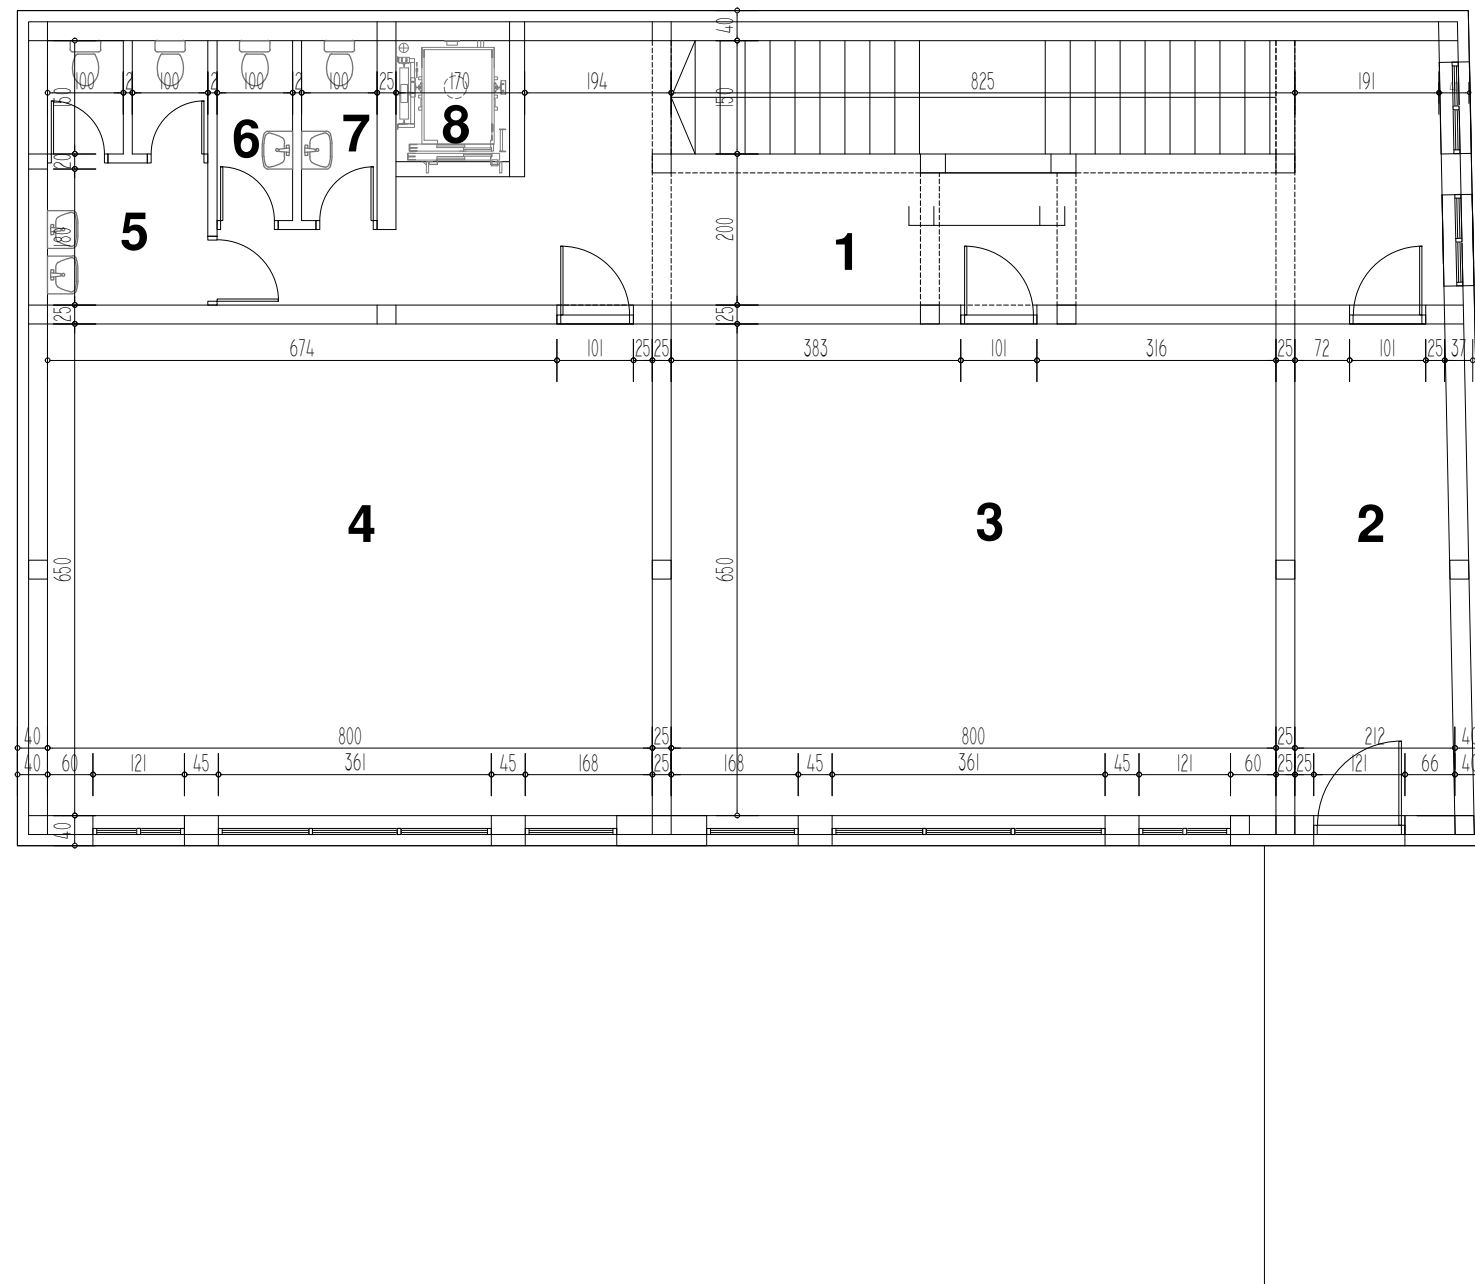

No.	ROOM	A(m2)
1	hall and staircase	47.72
2	teachers' office	13.33
3	classroom	52.00
4	classroom	52.00
5	toilet - boys	7.42
6	toilet - girls	2.38
7	staff toilet	2.38
8	lift	3.06
NET FLOOR AREA OF THE FIRST FLOOR: 180.29		

2 - FIRST FLOOR PLAN