


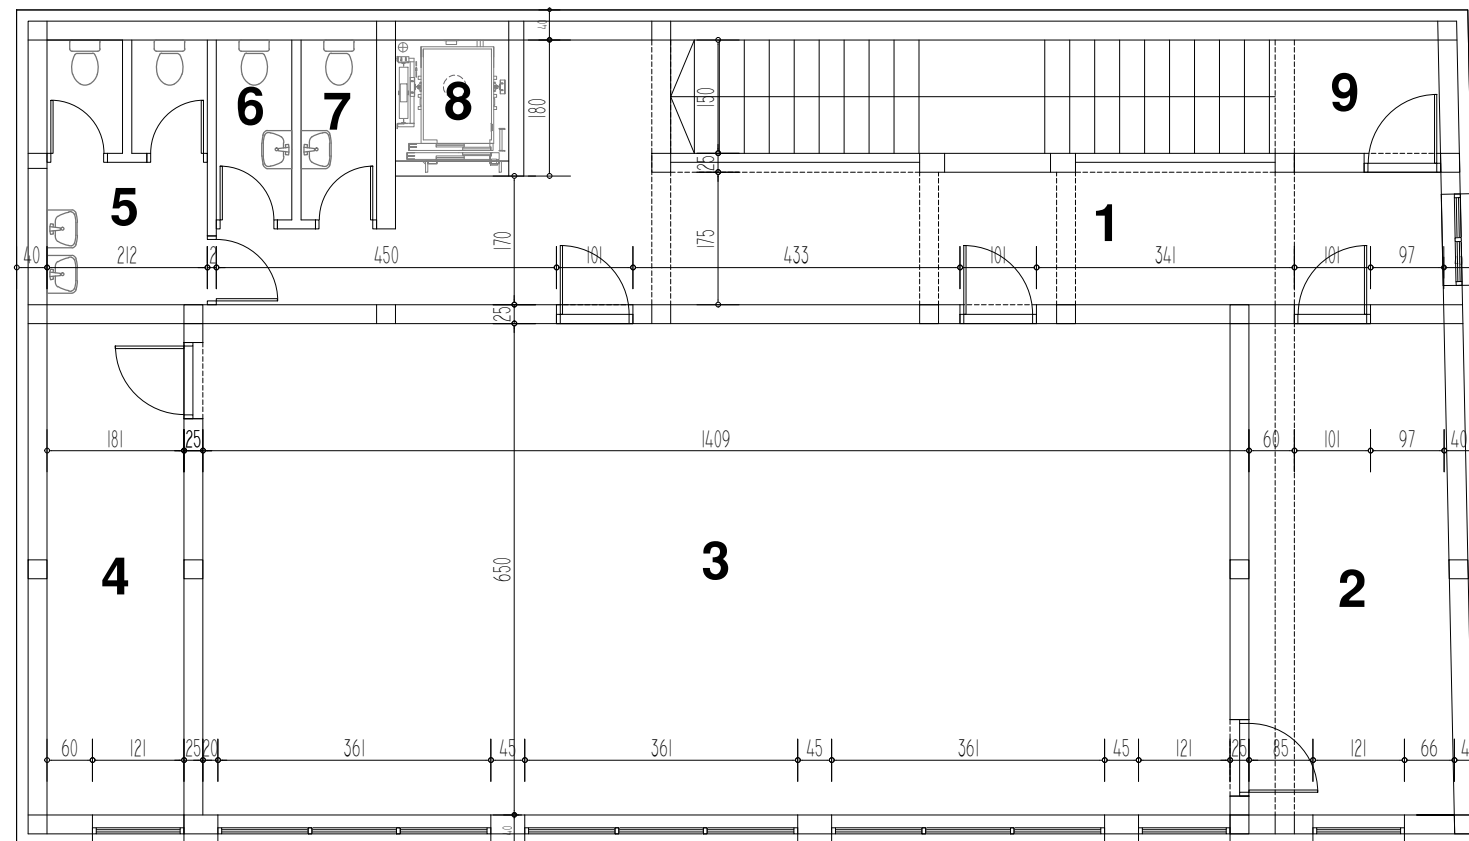

No.	ROOM	A(m2)
1	hall	30.27
2	technical room	17.22
3	classroom	88.34
4	auxiliary room	11.77
5	toilet - boys	7.42
6	toilet - girls	2.38
7	staff toilet	2.38
8	lift	3.06
9	attic access	15.63
NET FLOOR AREA OF THE SECOND FLOOR: 178.47		

3 - SECOND FLOOR PLAN