


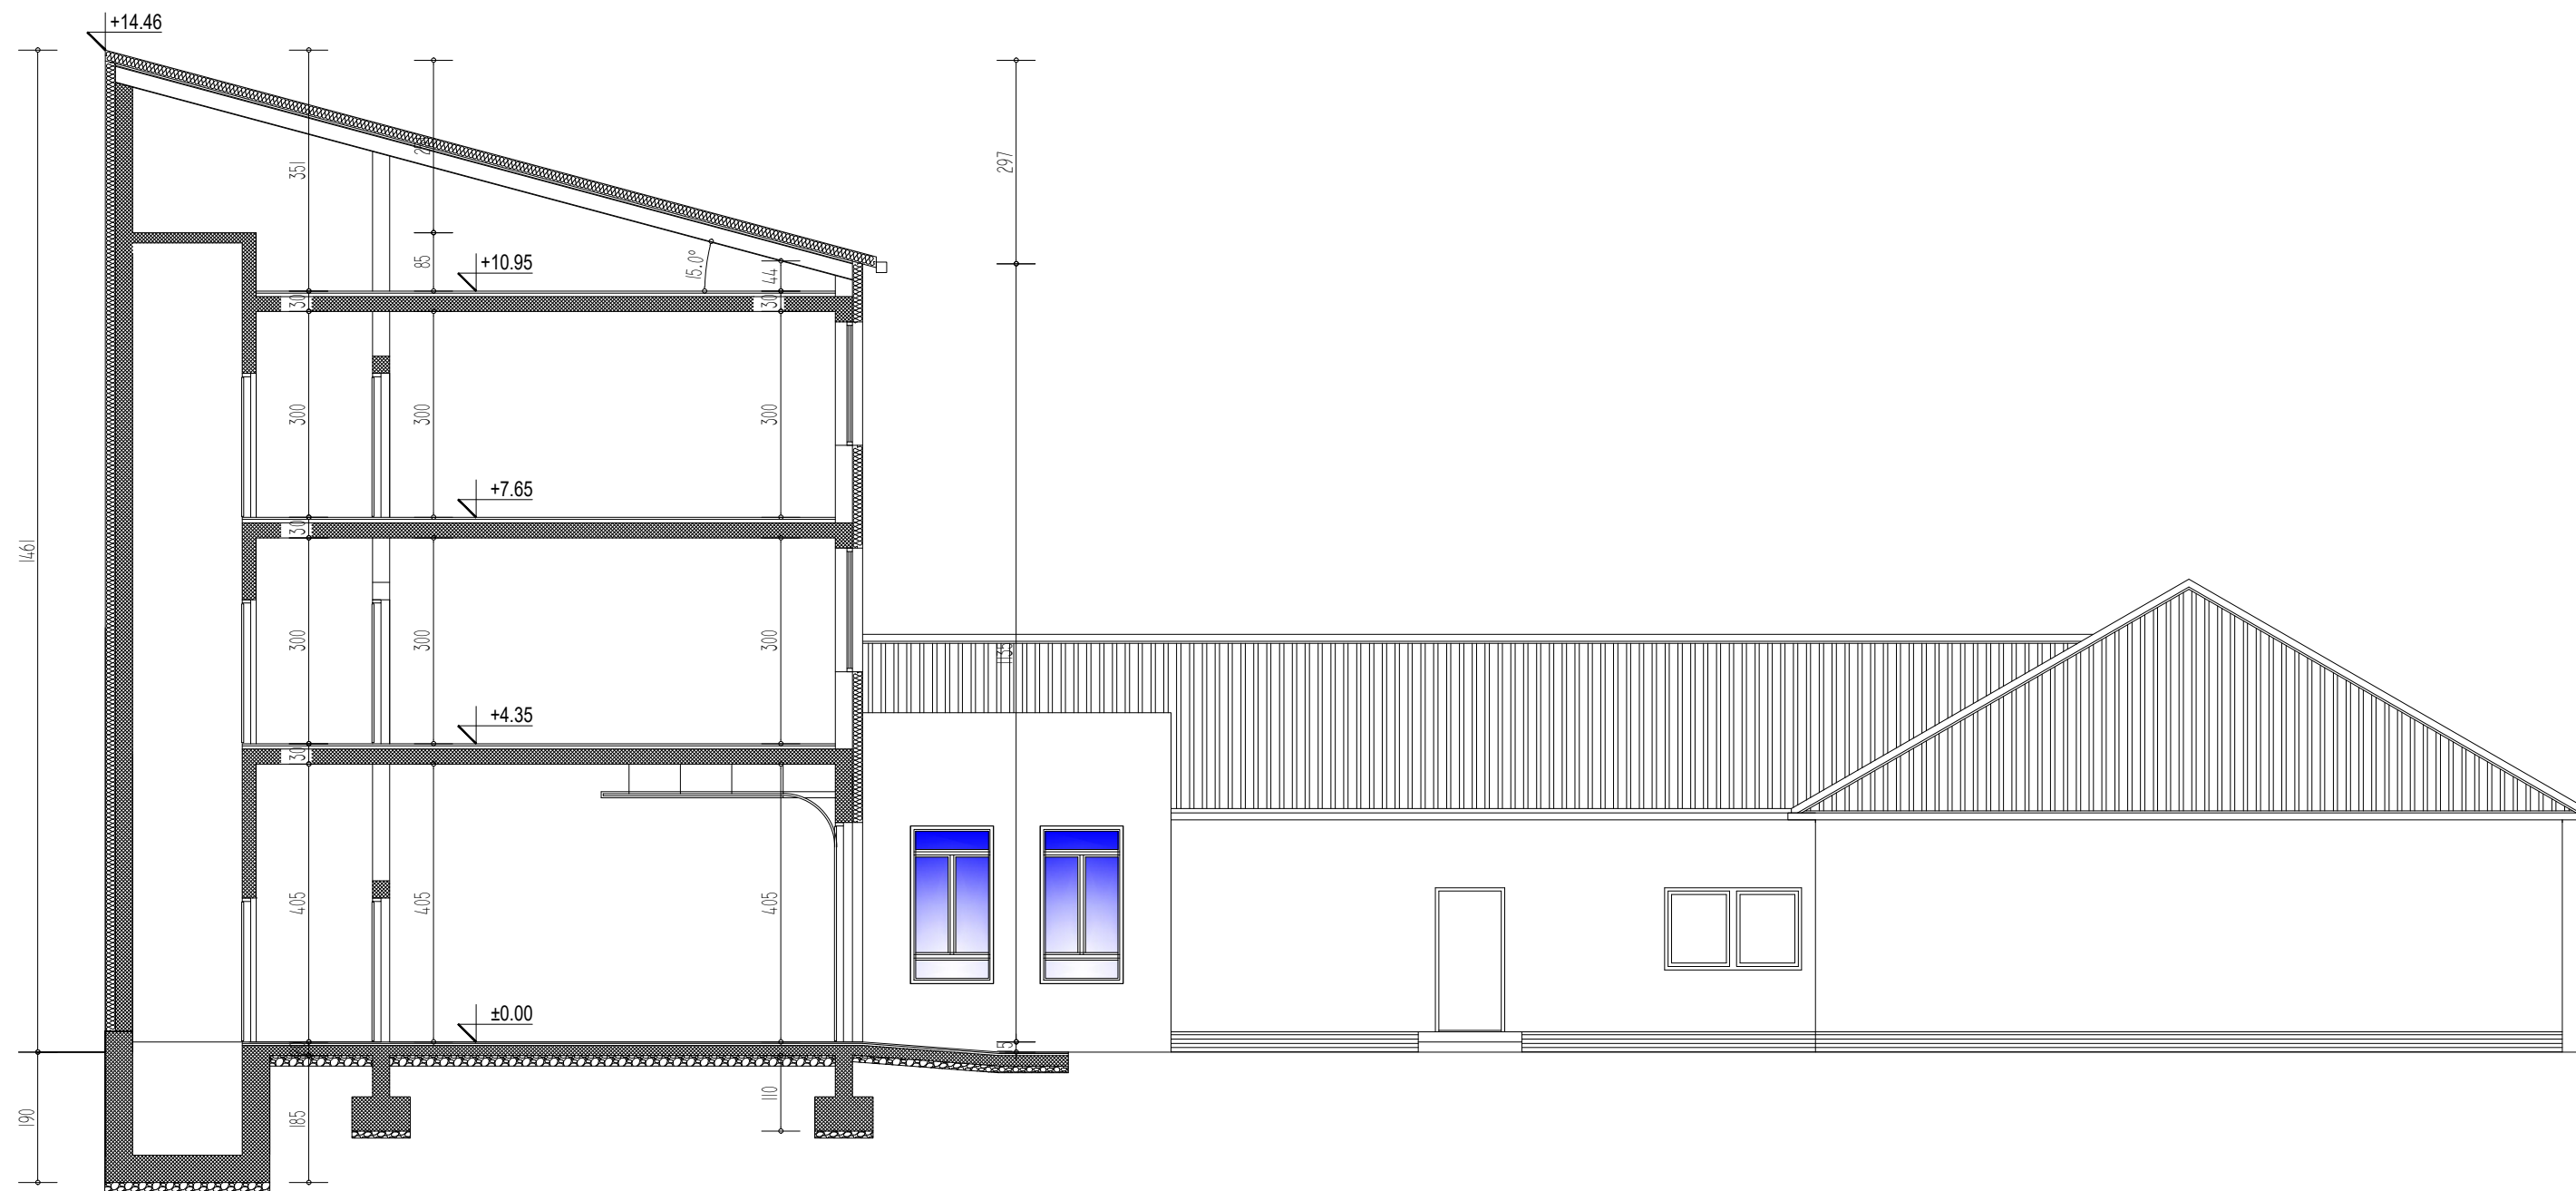

4 - CROSS SECTION